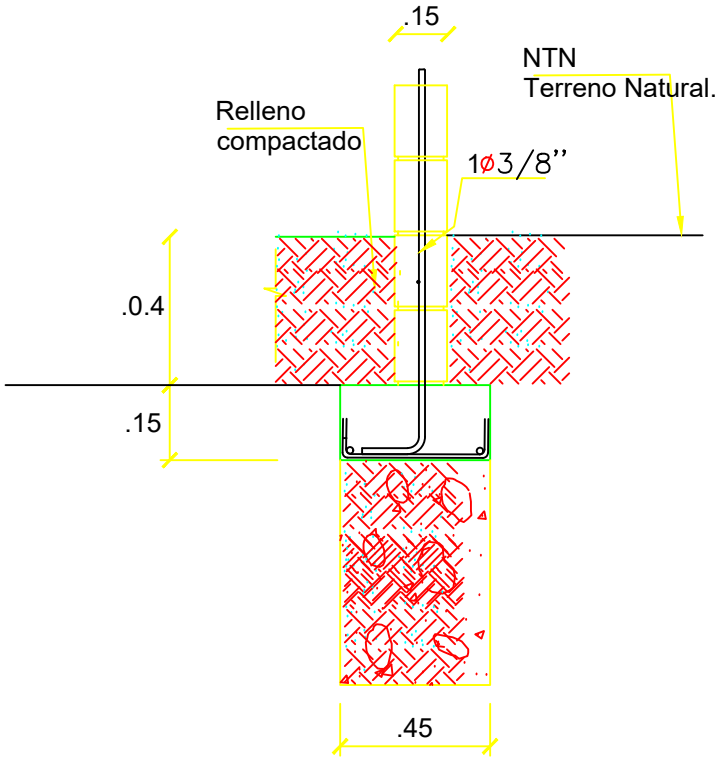

DETALLE 4-A

1 DETALLE SECCION 4-A JARDINERA

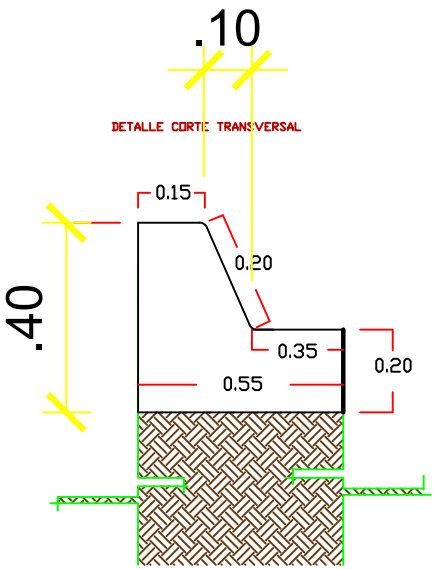

3 DETALLE DE CONTEN

SUPREMA CORTE DE JUSTICIA .R.D

Consultant
Address
Address
Phone
Fax
e-mail

Consultant
Address
Address
Phone
Fax
e-mail

Consultant
Address
Address
Phone
Fax
e-mail

Consultant
Address
Address
Phone
Fax
e-mail

No.	Description	Date

Jardineria
Detalle

Detalle
De conten

Project number

Date

Drawn by Ing. Selito Eduardo A.

Checked by Ing. Oscar

E001

Scale As indicated

3/8/2021 9:52:49 AM